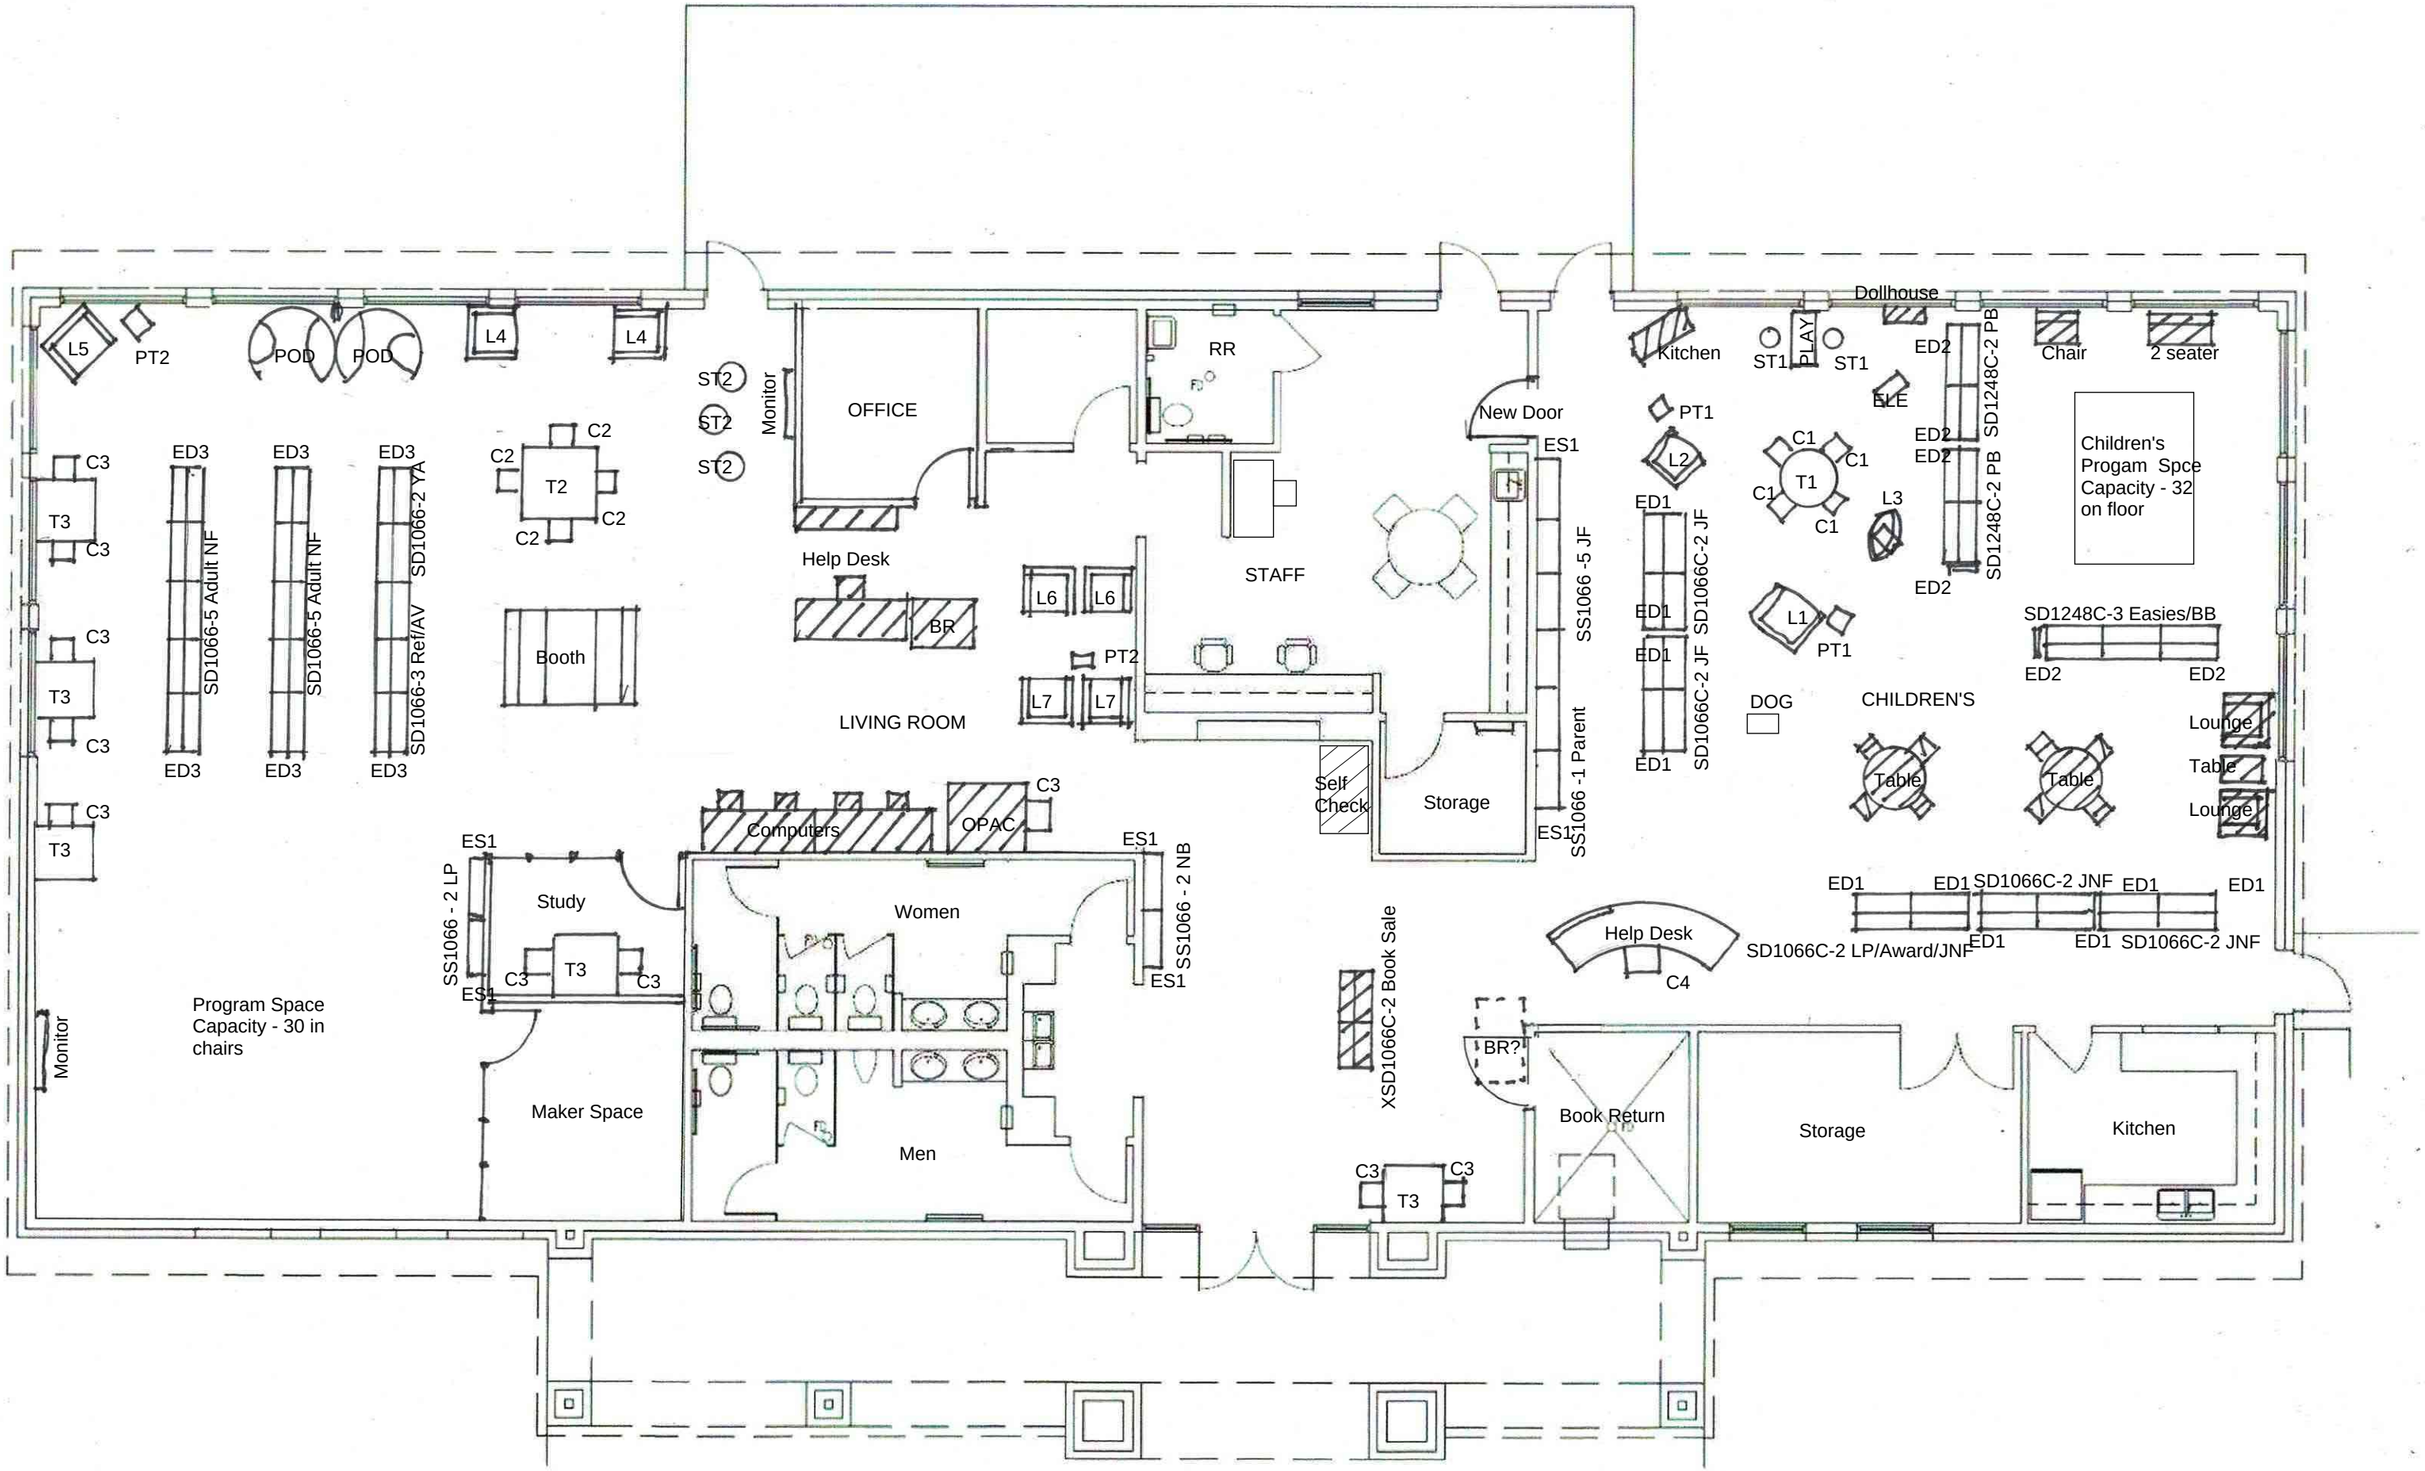

Kennedale Public Library - Tocker FFE Concept Plan

1/8" = 1'-0"

August 27,2024